



FilmL.A., Inc.
6255 W Sunset Blvd, 12th Floor
Hollywood, CA 90028
t: (213)977-8600 - f: (213)977-8601
www.filmla.com

Summary Information**Permit No:** F00147712-C**Type of Permit:** FILMING**Release Date:** 02/07/2019**Production Company** MINIM PRODUCTIONS INC**Producer** Tony Mark**Insured Company Name** MINIM PRODUCTIONS INC**Director** Dan Attias

Contact Phone No. 323-956-1400

1st AD Alex Leimone

1

Production Manager John LaBrucherie

Contact Phone No.

FilmL.A. Coordinator Carri Stevens

2 5555 MELROSE AVENUE, DEMILLE

Location Manager Brian O'Neill

Fax BUILDING 1ST FLOOR

Primary Phone Mobile - 323-646-8334

Address LOS ANGELES, California 90038

Secondary Phone

Production Title SNOWFALL EP 301**Location Assistant** Caitlin McCarty**Type of Production** TV Drama

Primary Phone Mobile - (586) 913-6159

Secondary Phone

FeesFILMLA NON-REFUNDABLE FILM PERMIT RIDER \$109.00
FEE**Total Permit Fee** \$534.00

LA CITY FIRE SAFETY OFFICER \$425.00

Number of Locations 1



FilmL.A., Inc.
6255 W Sunset Blvd, 12th Floor
Hollywood, CA 90028
t: (213)977-8600 - f: (213)977-8601
www.filmla.com

Summary Information**Location****Location 1 of 1****Page 1 of 3**

Permit Number	F00147712-C	Location Manager	Brian O'Neill
Production Company	MINIM PRODUCTIONS INC	Primary Phone	Mobile - 323-646-8334
Insured Company	MINIM PRODUCTIONS INC	Secondary Phone	
Production Title	SNOWFALL EP 301		

Location Address 4700 S Gramercy Pl, Los Angeles, CA, 90062**Location Type** Private Residence**Prep Dates** 2/6/2019 - 2/6/2019 07:00 - 12:00 1 day**Film Dates** 2/7/2019 - 2/8/2019 10:00 - 02:00 2 days**Strike Dates** 2/8/2019 - 2/8/2019 07:00 - 19:00**Open or Closed to the Public** Closed

Generic Conditions

- *Certain service and personnel fees required by jurisdictional agencies are not collected by FilmL.A. Any such fees must be paid directly to the appropriate agency, and a separate invoice will be provided to the permittee.
- *LAFD UFSO: Company must contact FilmL.A. for extension of the Uniformed Fire Safety Officers' hours. During normal business hours, UFSO must also inform the LAFD Film desk of the extension.
- Community Survey Required
- Equipment staging and vehicles may park on one side of the street only.
- Must Maintain 5' Clearance on Sidewalks/Walkways
- Must maintain local/emergency access
- No cast or crew parking on area streets
- No steps from trailers, trucks or motorhomes may be facing road
- Notify LAPD Wilshire Division (213) 473-0476 and comm. (213) 978-6552 1/2 hour prior to any gunfire, brandishing weapons, special effects or simulated emergency or criminal activity.
- Number of uniformed officers listed on the permit is a minimum requirement.
- Permittee remains responsible for deploying a sufficient number of uniformed officers to provide traffic and crowd control to ensure the safety of the film crew and the public.
- Traffic control must be done in accordance w/MUTCD
- Traffic Officers Required
- Uniformed officers shall have a copy of the film permit in their possession and are required to confirm that all traffic control signage devices are in place.

Please see attached document Gramercy Pl (closure) btwn 48th St 47th St - SnowFall.pdf



FilmL.A., Inc.
6255 W Sunset Blvd, 12th Floor
Hollywood, CA 90028
t: (213)977-8600 - f: (213)977-8601
www.filmla.com

Summary Information**Location****Location 1 of 1****Page 2 of 3**

Permit Number	F00147712-C	Location Manager	Brian O'Neill
Production Company	MINIM PRODUCTIONS INC	Primary Phone	Mobile - 323-646-8334
Insured Company	MINIM PRODUCTIONS INC	Secondary Phone	
Production Title	SNOWFALL EP 301		

Equipment on Location	Type	Quantity	Personnel on Location	Type	Quantity
	5 or 10 ton trucks	10		Cast	10
	Cast/Crew vehicles	95		Crew	95
	Catering Truck	2		Extras	15
	Condors	1		LA City UFSO assigned	44457
	Cranes	1		Off-Duty/Retired LAPD Officer(s)	2
	Cube Trucks	4			
	Generator	2			
	Honey Wagons	2			
	Motor Homes	4			
	Picture vehicles	15			
	Portable restrooms	2			
	Stakebed Trucks	4			
	Trailers	6			
	Vans	8			

Filming Activities Atmospheric Smoke Effects; Brandishing weapons; Camera in car; Drive by; Drive ups & away; Driving shots; Equipment on sidewalk & street; Equipment on sidewalk, in curb lane & across street; Exterior Dialogue; Exterior establishing shots; Exterior motion without sound; Interior Dialogue; Interior motion without sound; Intermittent pedestrian control; Intermittent traffic control - 2 minutes standard; Running & tow shots.; Wetdown; Additional prep 2-7-19 07:00 - 10:00;

Special Effects: F/X Permit # TBD

Type	No. Times Per Day	No. Takes Per Take
Fire Bars	6 - 10	2 - 5
HERBAL CIGARETTES	15 - 20	15 - 20
PRACTICAL BBQ	6 - 10	2 - 5

Jurisdiction	Political: Los Angeles City - Council District 08	Police: Los Angeles Police Department	Fire: Los Angeles City
---------------------	--	--	-------------------------------

Thomas Guide Page: 673

Grid: H4

Approvals LOS ANGELES CITY FIRE DEPARTMENT - FILM UNIT

Vincent Owens



FilmL.A., Inc.
6255 W Sunset Blvd, 12th Floor
Hollywood, CA 90028
t: (213)977-8600 - f: (213)977-8601
www.filmla.com

Summary Information**Location****Location 1 of 1****Page 3 of 3**

Permit Number	F00147712-C	Location Manager	Brian O'Neill
Production Company	MINIM PRODUCTIONS INC	Primary Phone	Mobile - 323-646-8334
Insured Company	MINIM PRODUCTIONS INC	Secondary Phone	
Production Title	SNOWFALL EP 301		

Coordinator Note UFSO REQUIRED FOR FX - PRE BURN
2/7 1730-2130

Coordinator Note Rider C adds UFSO for FX preburn


Parking Base Camp 3755 Santa Rosalia
Location Type : Dr, Los Angeles, CA,
Other Location 90008

Crew Parking 3755 Santa Rosalia
Location Type : Dr, Los Angeles, CA,
Other Location 90008



- R3-1
- R3-2
- R11-4
- R11-2
- SC3
- M4-10(L)
- M4-10(R)
- W20-2
- W20-3

TRAFFIC SIGNAL
TRAFFIC CONE
TYPE I W/ SIGN
HIGH LEVEL WARNING DEVICE

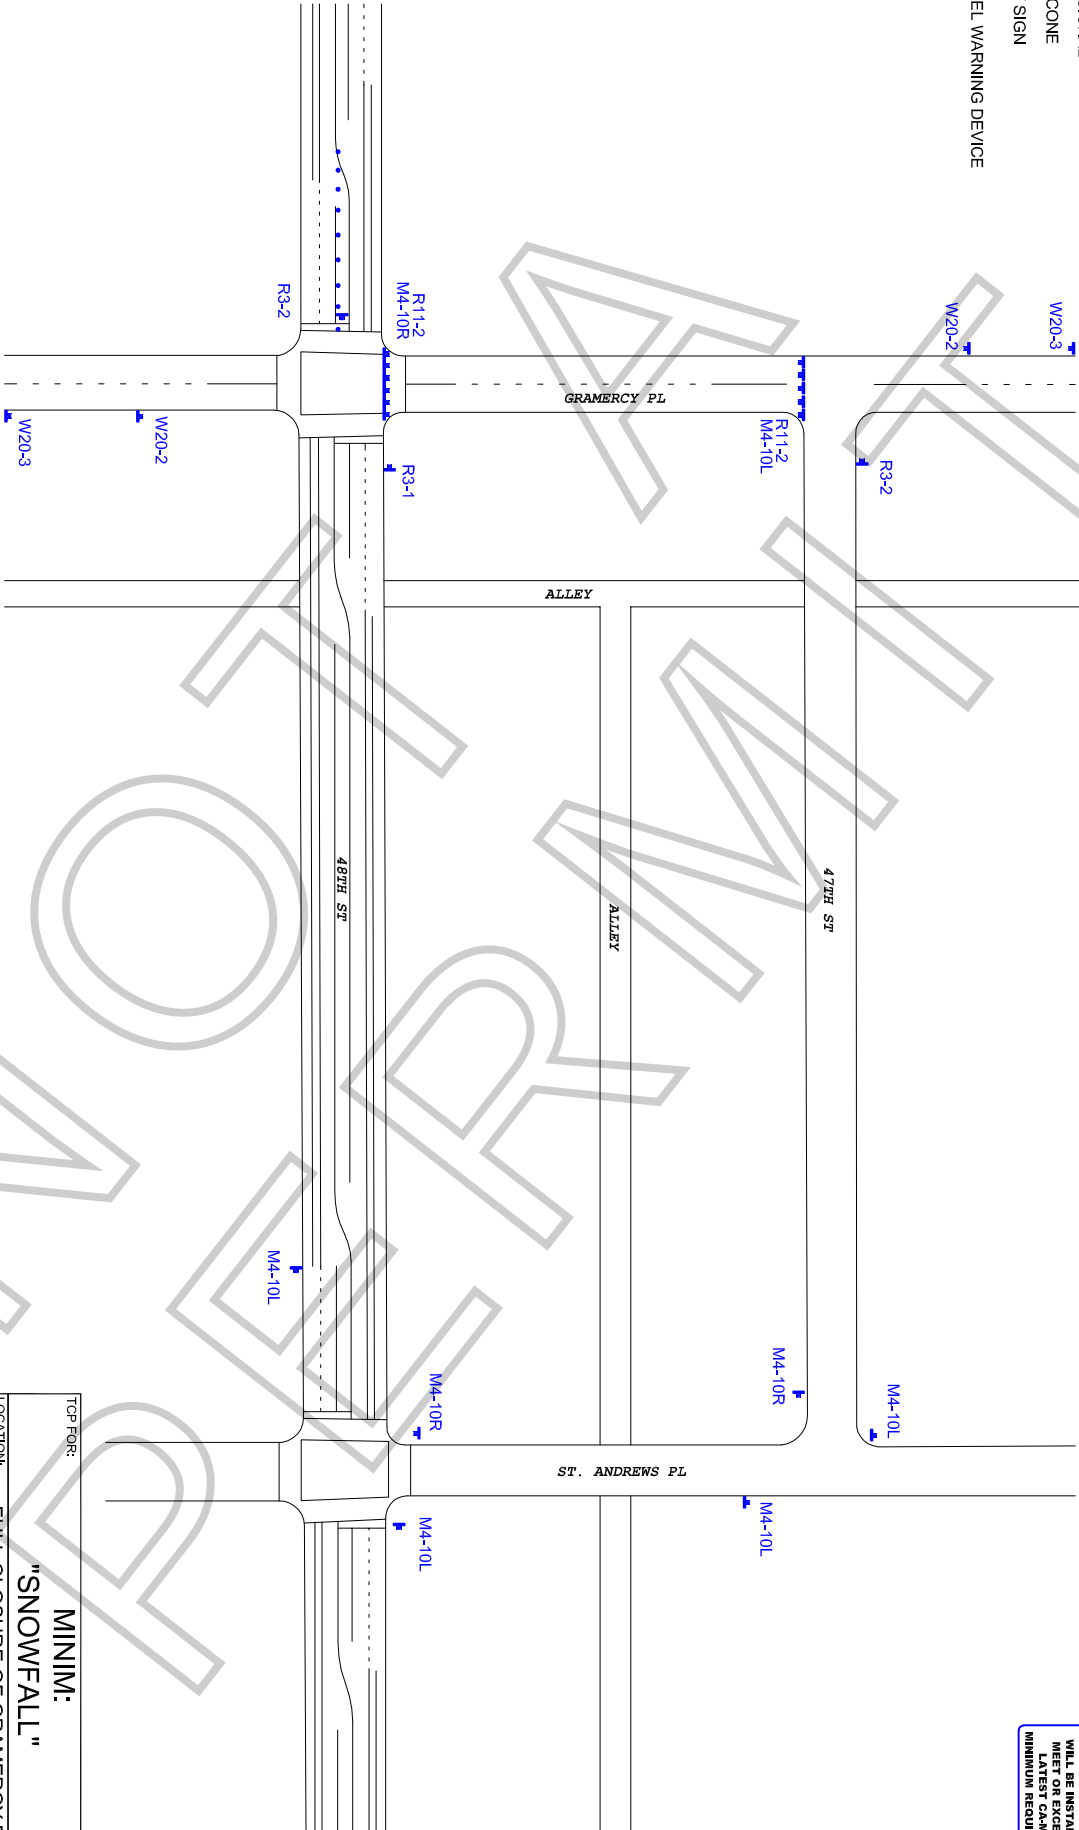

WORK ZONE TRAFFIC CONTROL PLAN
GENERAL NOTES

1. DATE/TIME: 2-6-19 FROM 10:00 HOURS TO 02:00 HOURS.
2. ALL SIGNING, STRIPING, AND TRAFFIC CONTROL DEVICES SHALL CONFORM TO THE (CURRENT) STATE OF CALIFORNIA DEPARTMENT OF TRANSPORTATION (CALTRANS) STANDARD PLANS AND STANDARD SPECIFICATIONS, CALIFORNIA MUTCD, AND ANY ADDENDUMS THERETO, AND AS SHOWN ON THESE PLANS. SYMBOLS AND ABBREVIATIONS USED ARE SHOWN ON CALTRANS STANDARD PLANS.
3. THERE WILL BE NO INTERFERENCE WITH TRAFFIC SIGNALS OR CROSSWALKS.
4. CONES WILL BE 28" MINIMUM HEIGHT AND HAVE REFLECTORIZED SLEEVES FOR NIGHT WORK.
5. POLICE WILL DIRECT TRAFFIC IF NECESSARY.

ALL TRAFFIC CONTROL
WILL BE INSTALLED TO
MEET OR EXCEED THE
MINIMUM REQUIREMENTS

TOP FOR:		MINIM:	
LOCATION:		FULL CLOSURE OF GRAMERCY PL FROM 48TH ST TO 47TH ST LOS ANGELES, CALIFORNIA	
CONTRACT:		BRIAN ONEIL PH# 323-646-8334 TIM BALLOU PH# 213-763-9000	
DATE		JCL TRAFFIC SERVICES (213) 622-9775 C31-CA Lic # 805357	
REVISIONS		DRAFTER: MARCO MENUNAR	
SCALE:		N.T.S.	
FILM/LA:		CS	